


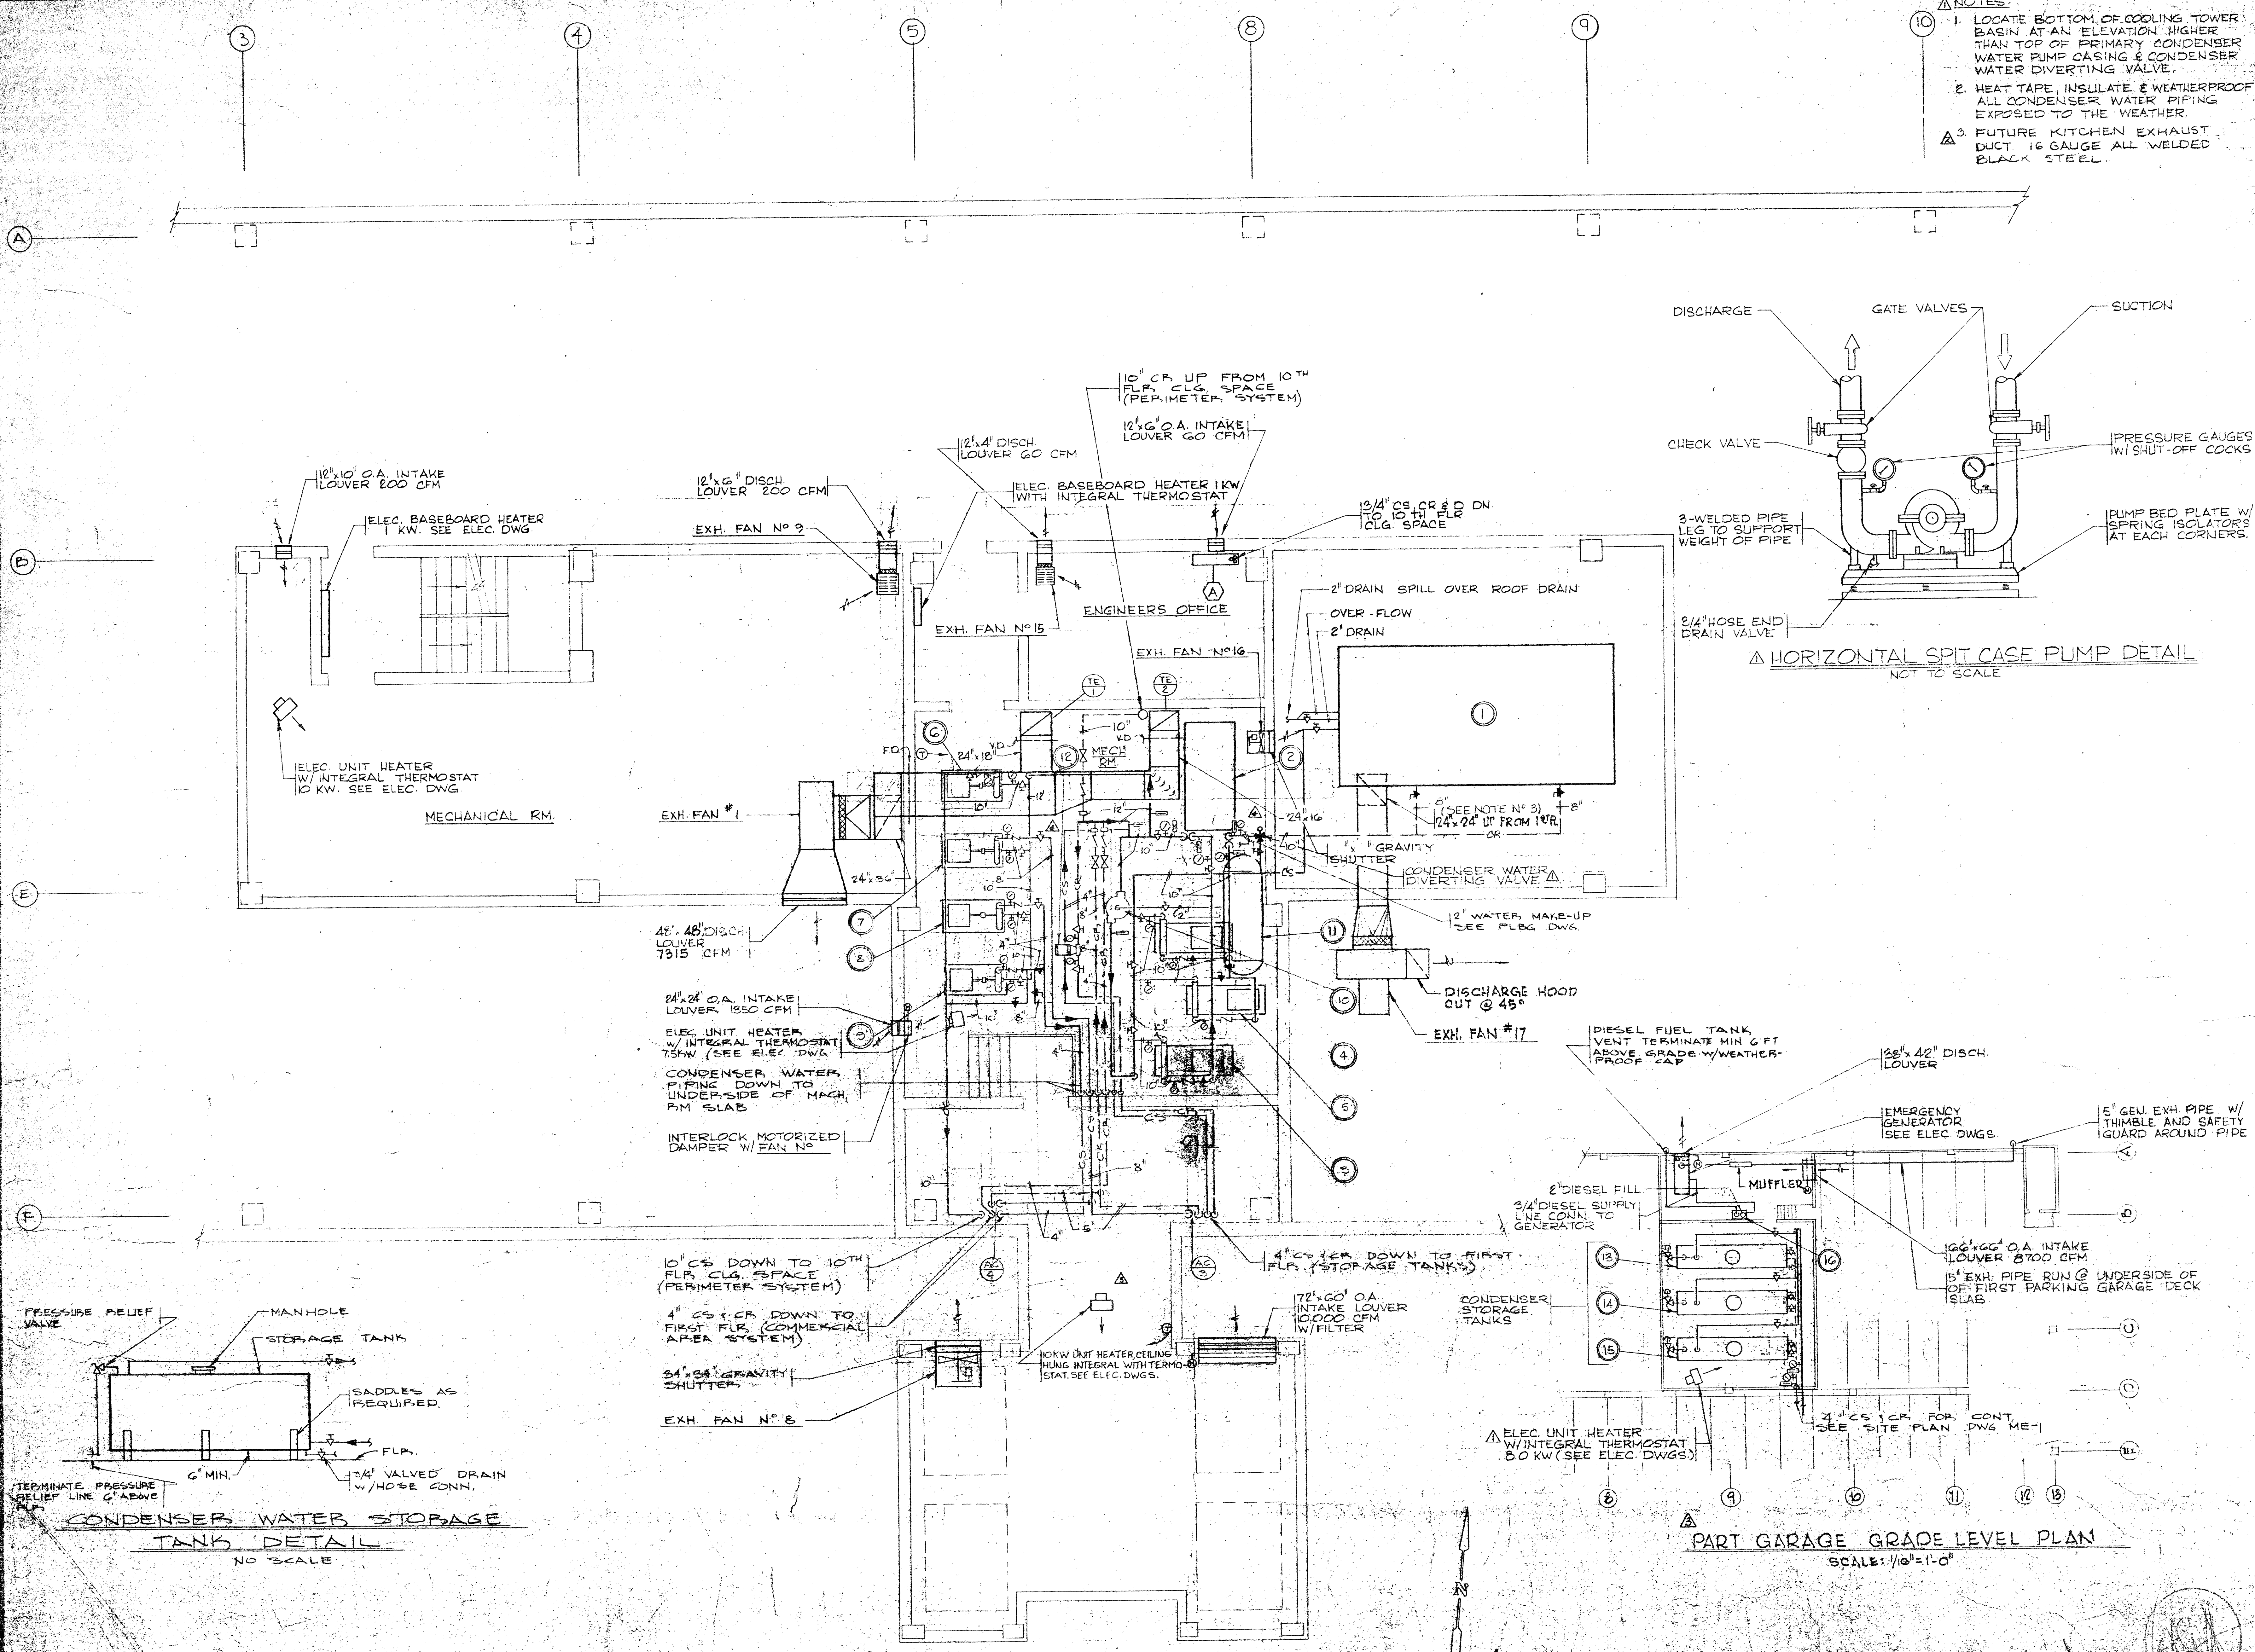

Bucher Meyers Associates Inc.
ARCHITECTS

MONTROSE CENTER OFFICE BUILDING ROCKVILLE, MD

PENTHOUSE PLAN

DATE: 1-10-79
 7/10/79 ADDENDUM #2
 8/10/79 ADDENDUM #1
 1-30-80 REV. GARAGE
 1-30-80 REV.
 1-12-81 REV.

3/19/79 FOR CONSTRUCTION

1-10-79
 77057
 M-5